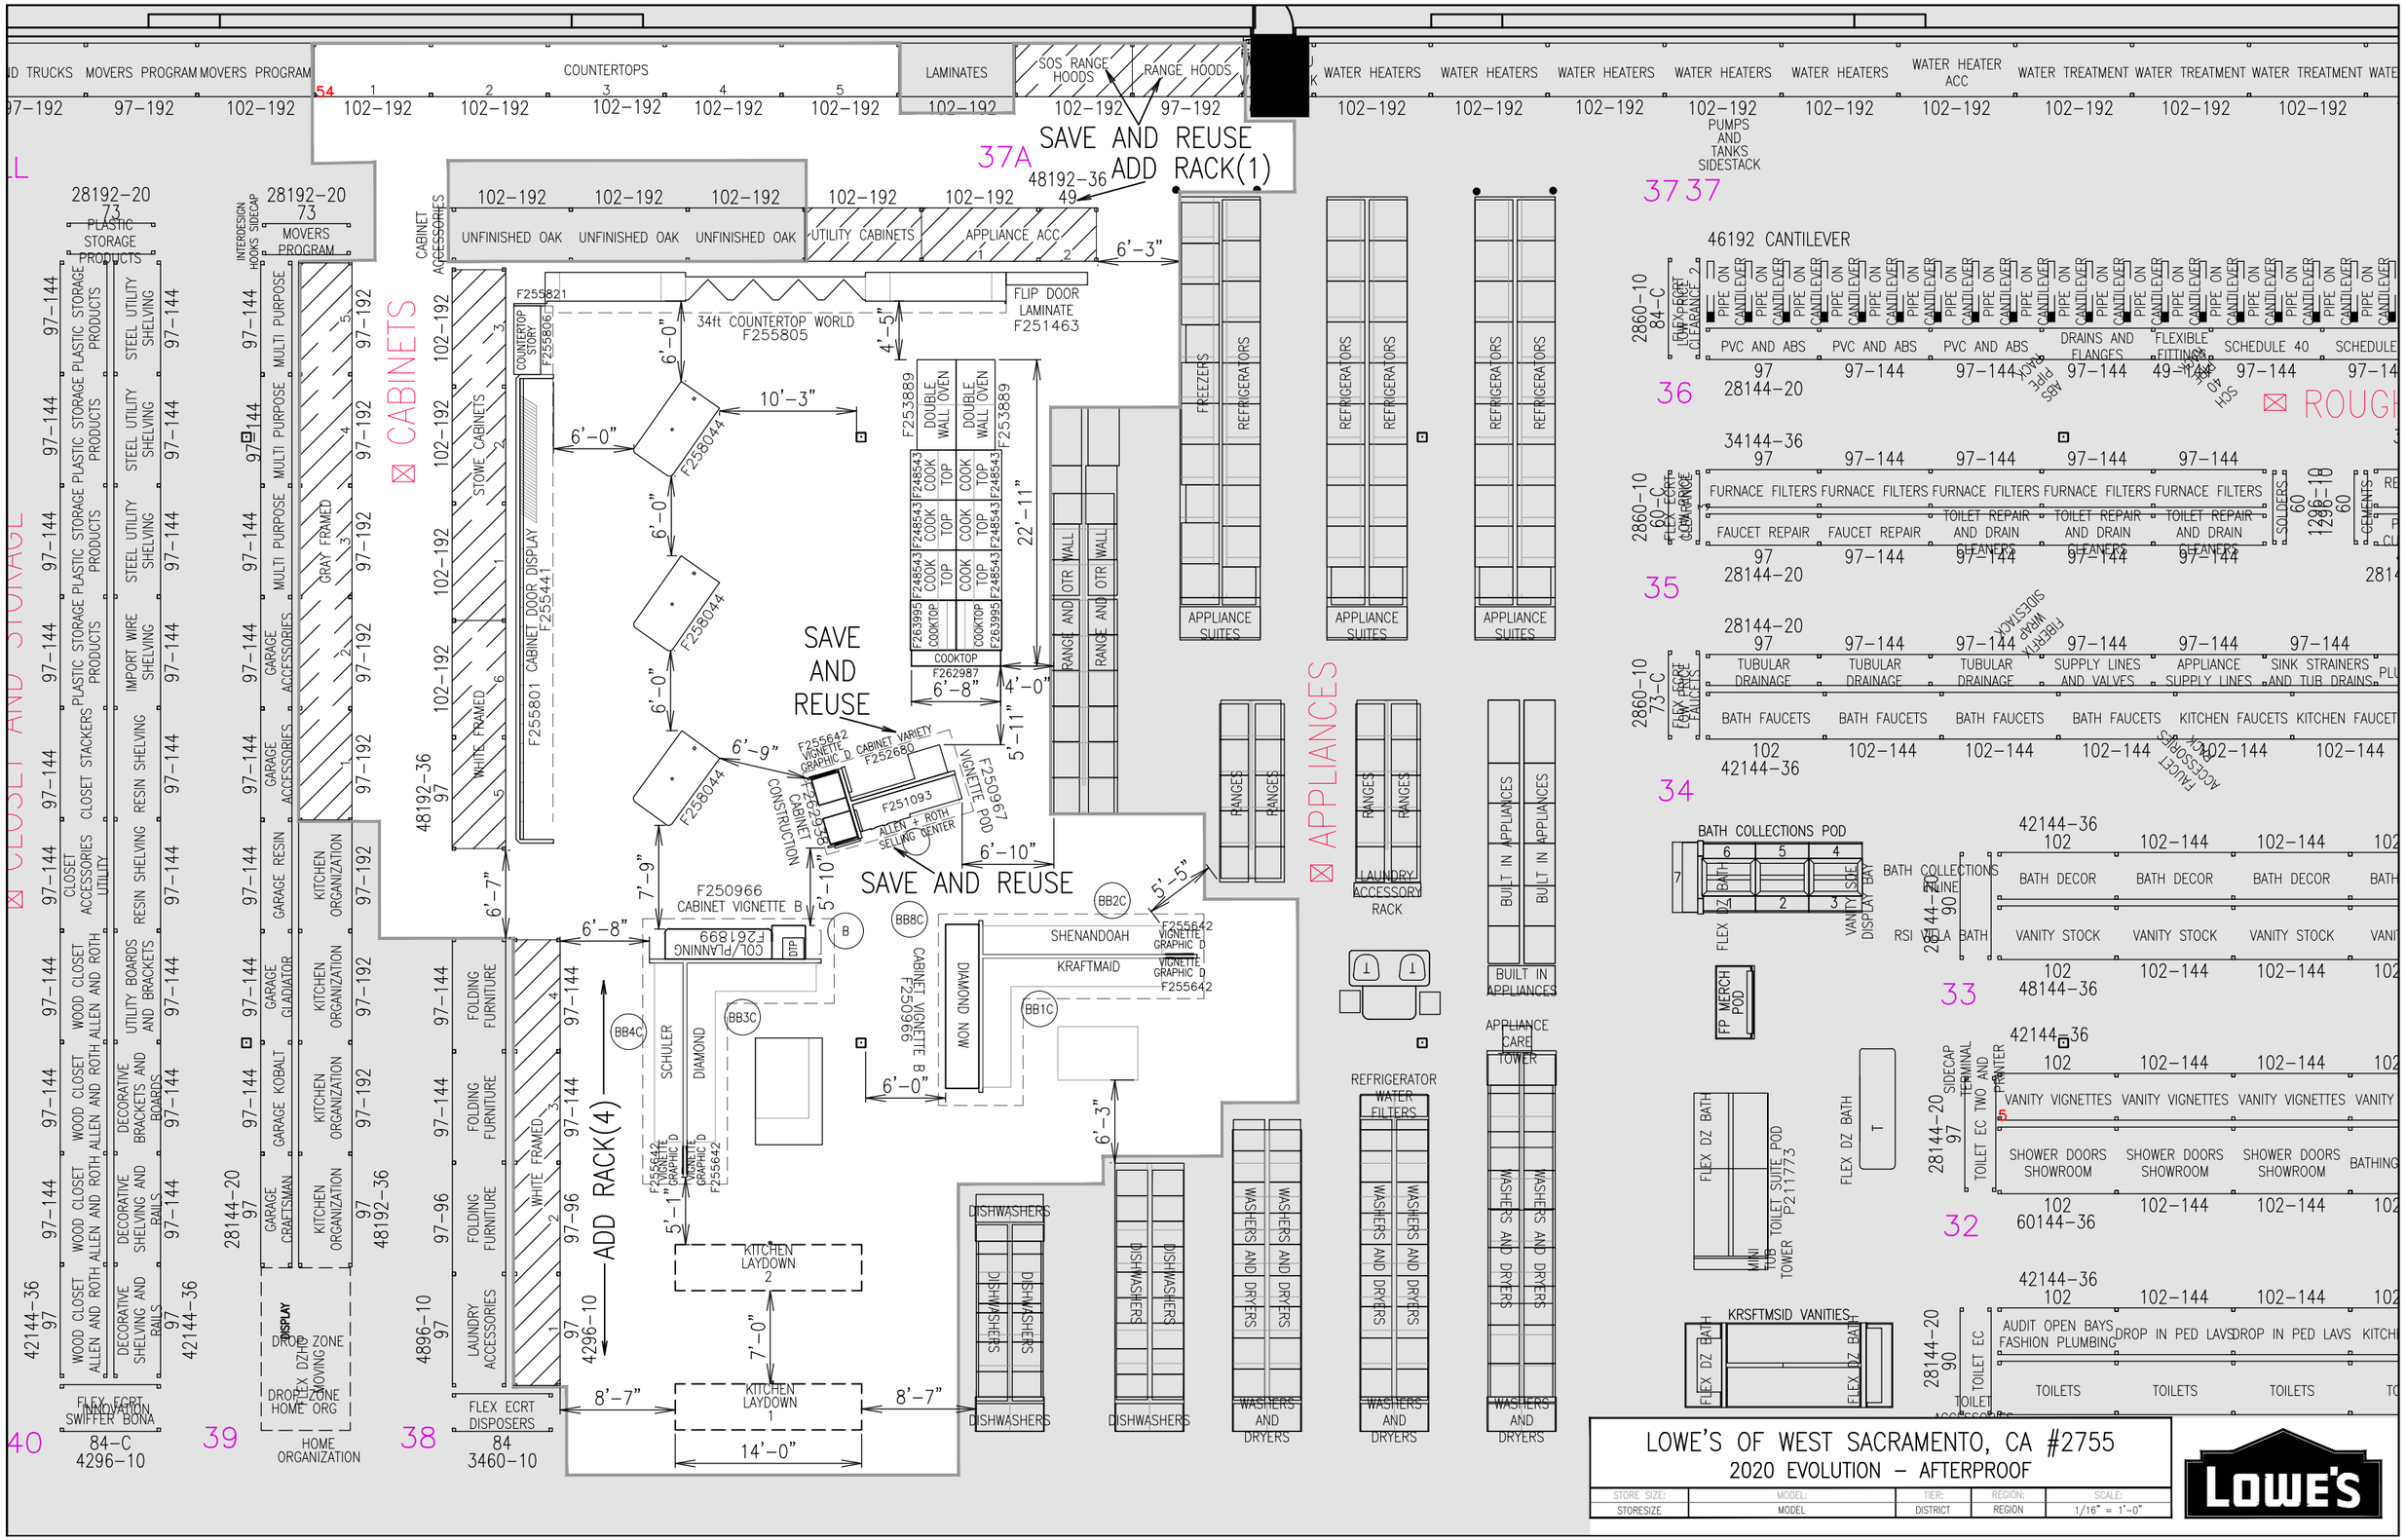

LOWE'S OF WEST SACRAMENTO, CA #2755

2020 EVOLUTION – AFTERPROOF

STORE SIZE:	MODEL:	TIER:	REGION:	SCALE:
STORESIZE	MODEL	DISTRICT	REGION	1/16" = 1'-0"